MPL IMI

SANTA CRUZ

GLASS SHOWER ENCLOSURE BY-PASS DOOR

ELEVATION

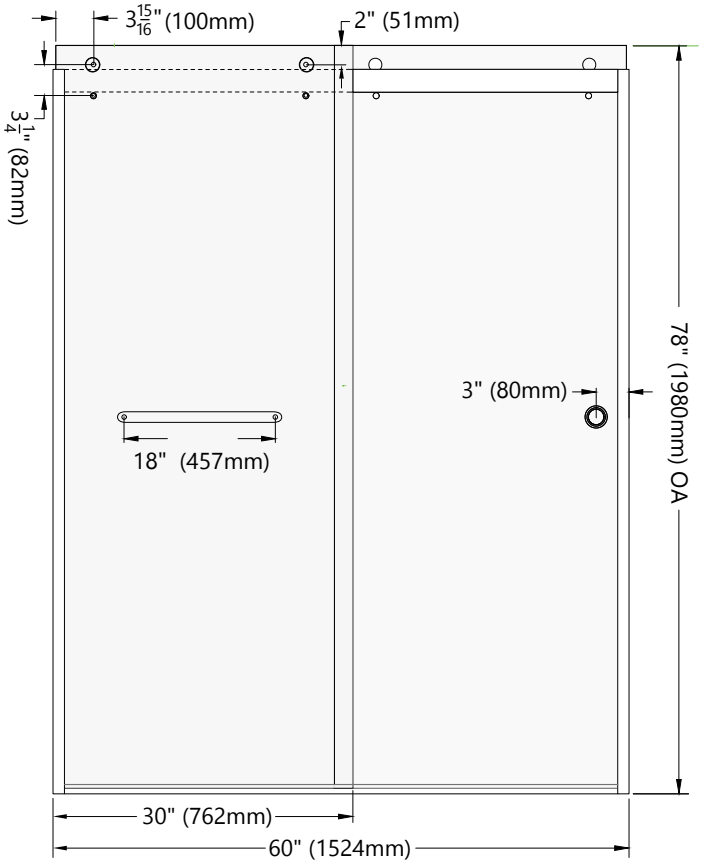

Available Finishes: Matte Black, Polished, Brushed

HARDWARE

INCLUDED INSTALLATION HARDWARE

MPL Company

0 (800) 466-7465

203 N. Edgerton Street
Fairland, IN 46126

MPLCompany.net

SANTA CRUZ

GLASS SHOWER ENCLOSURE BY-PASS DOOR

SIDE ELEVATION
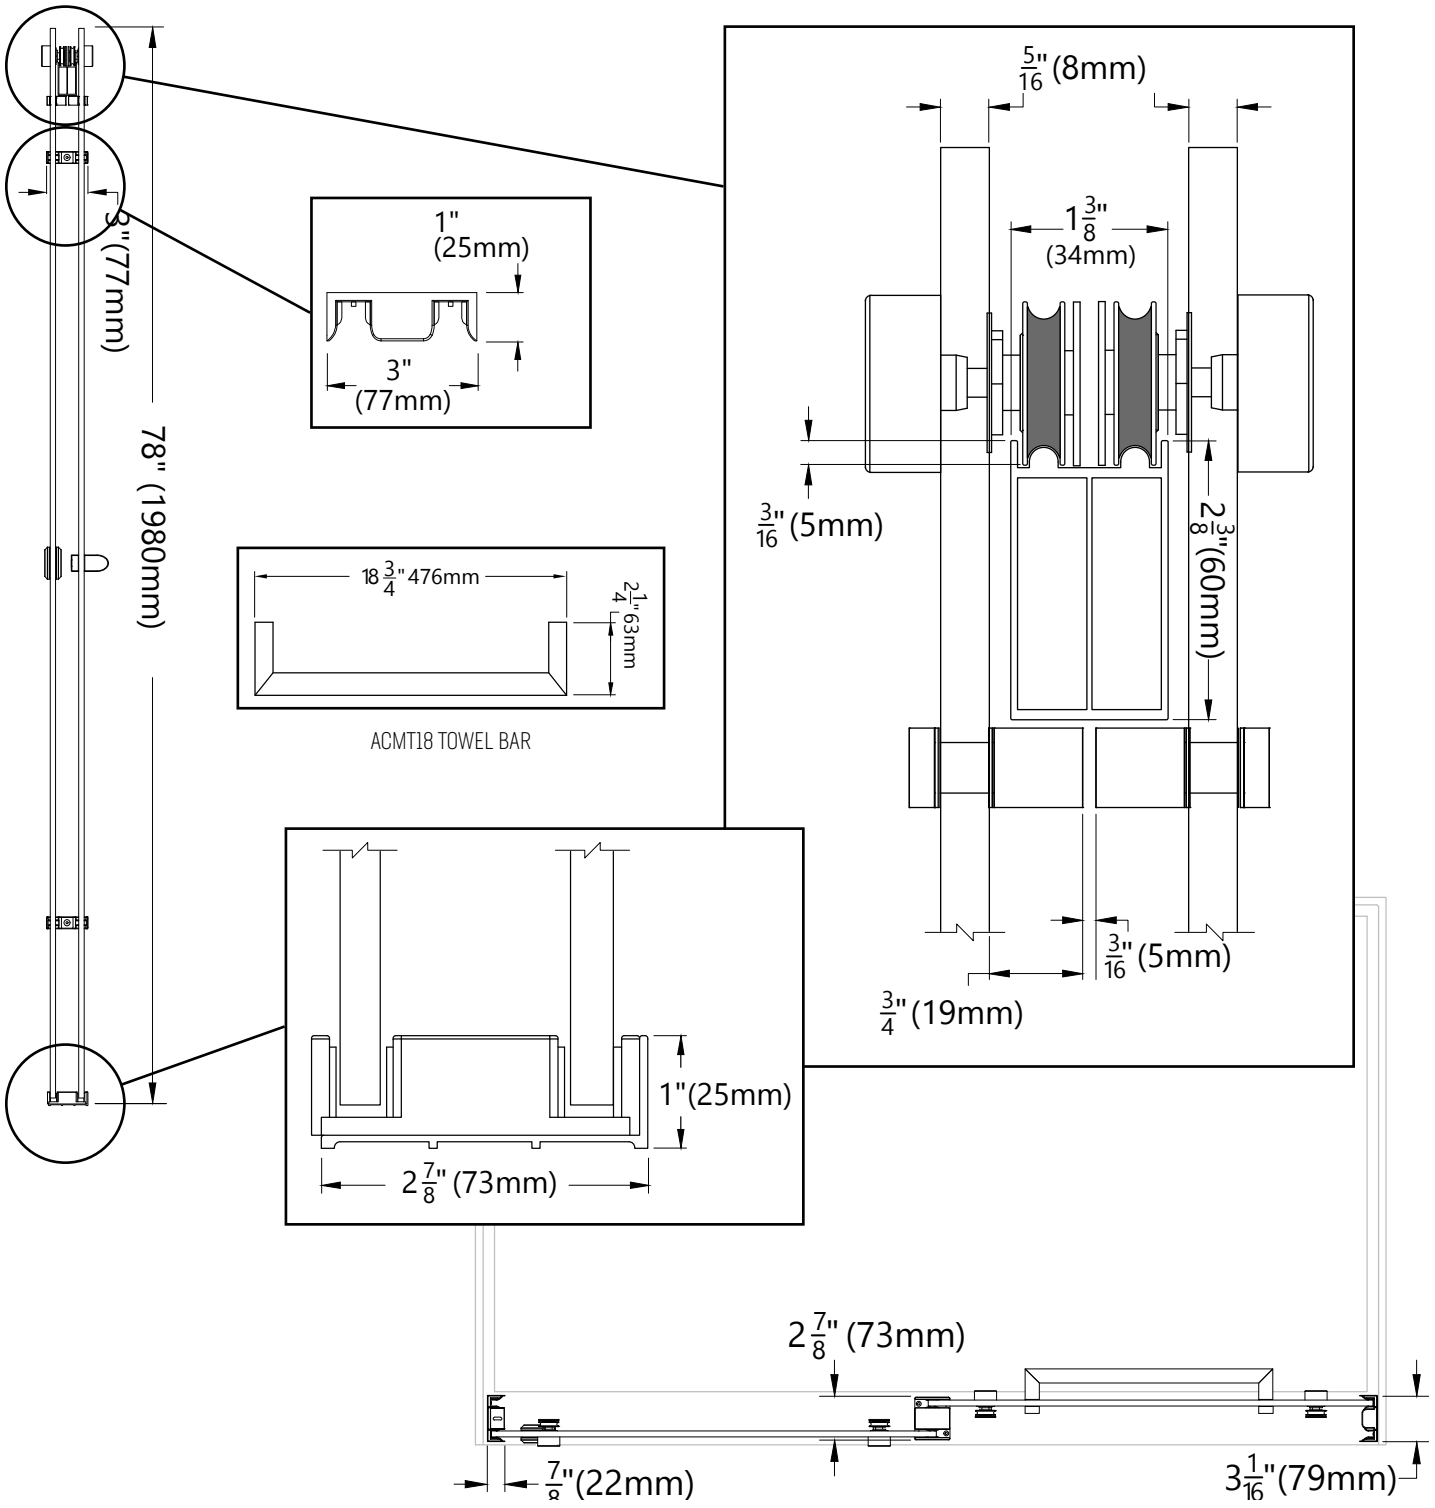
DIMENSIONS